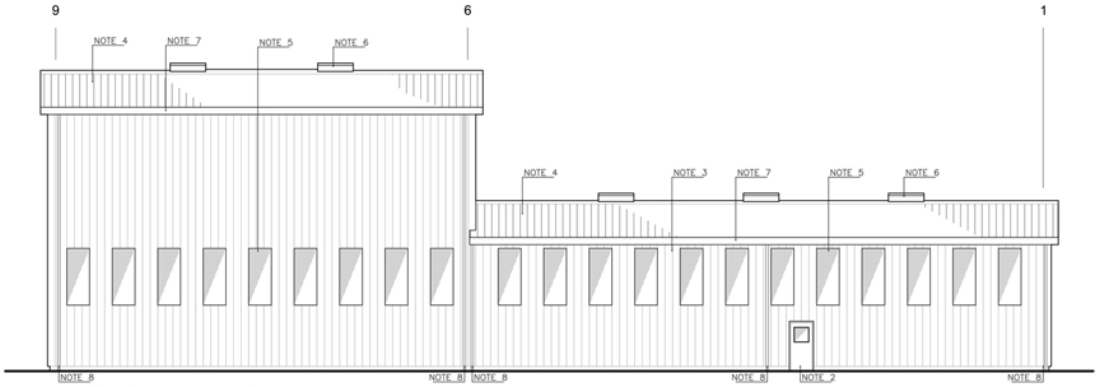

Proposed East Elevation SCALE 1:100

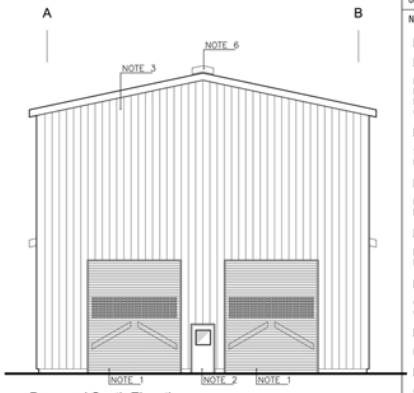

Proposed South Elevation SCALE 1:100

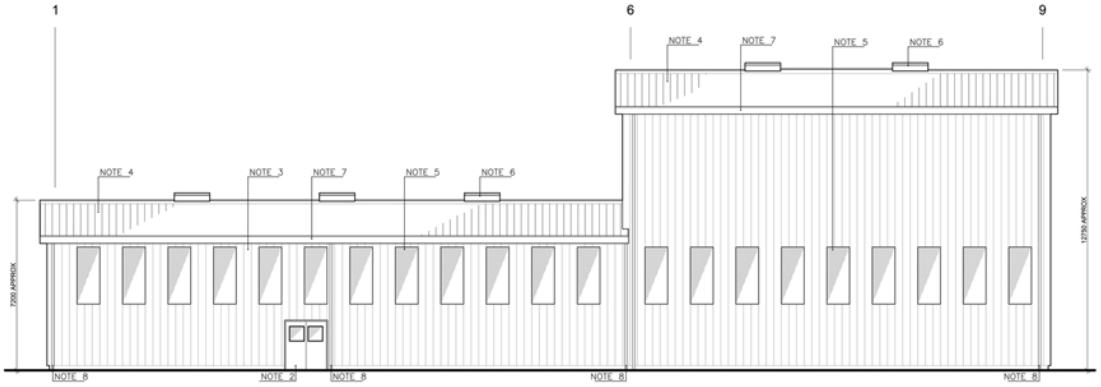

Proposed West Elevation SCALE 1:100

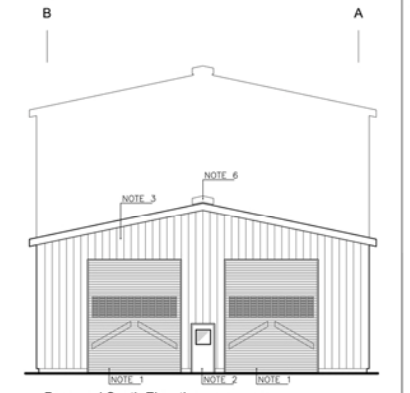

Proposed South Elevation SCALE 1:100

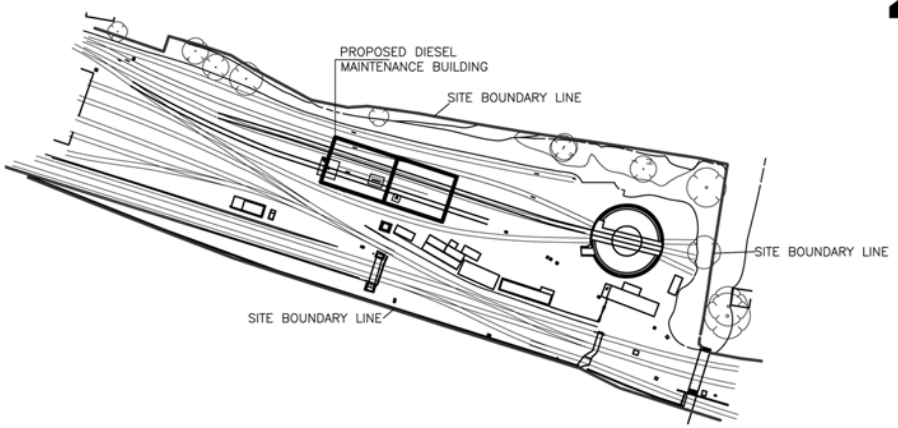

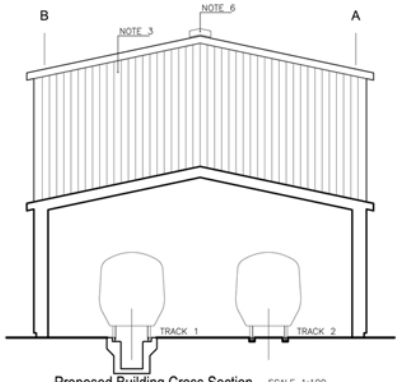

Proposed Building Cross Section SCALE 1:100

DO NOT SCALE-
ONLY FIGURED DIMENSIONS TO BE USED

A1

NOTES:-

PLANNING NOTES

NOTE 1

ELECTRONICALLY OPERATED ROLLER SHUTTER DOORS WITH VISION PANELS AS SHOWN – MERLIN GREY (BS REF 18B25) WITH YELLOW CHEVERONS AS SHOWN

NOTE 2

STEEL PERSONNEL DOOR WITH VISION PANEL– BLACK (BS REF 00E53)

NOTE 3

PROFILED VERTICAL CLADDING– MERLIN GREY (BS REF 18B25)

NOTE 4

PROFILED ROOF CLADDING
MERLIN GREY (BS REF 18B25)

NOTE 5

GRP TRANSLUCENT SHEET IN VERTICAL CLADDING

NOTE 6

PROPRIETORY ROOF VENTILATORS

NOTE 7

GUTTER
BLACK (BS REF 00E53)

NOTE 8

RWP
BLACK (BS REF 00E53)

REV	AMENDMENT	DATE	BY
--	PLANNING ISSUE		

STATUS:- PLANNINNG

CLIENT:- SEVERN VALLEY RAILWAY

CONTRACT:- Diesel Maintenance Building Kidderminster

TITLE:- Proposed Elevation & Site Plan

DESIGN:- JDS DRAWN:- SW CHKD:-

SCALE:- AS NOTED

David Symonds Associates
Newlyn House
2 All Saints Road
Kings Heath
Birmingham B14 7LL
Tel: 0121 444 1313
Fax: 0121 441 4910
Email: eng@dsace.co.uk

Used with permission.